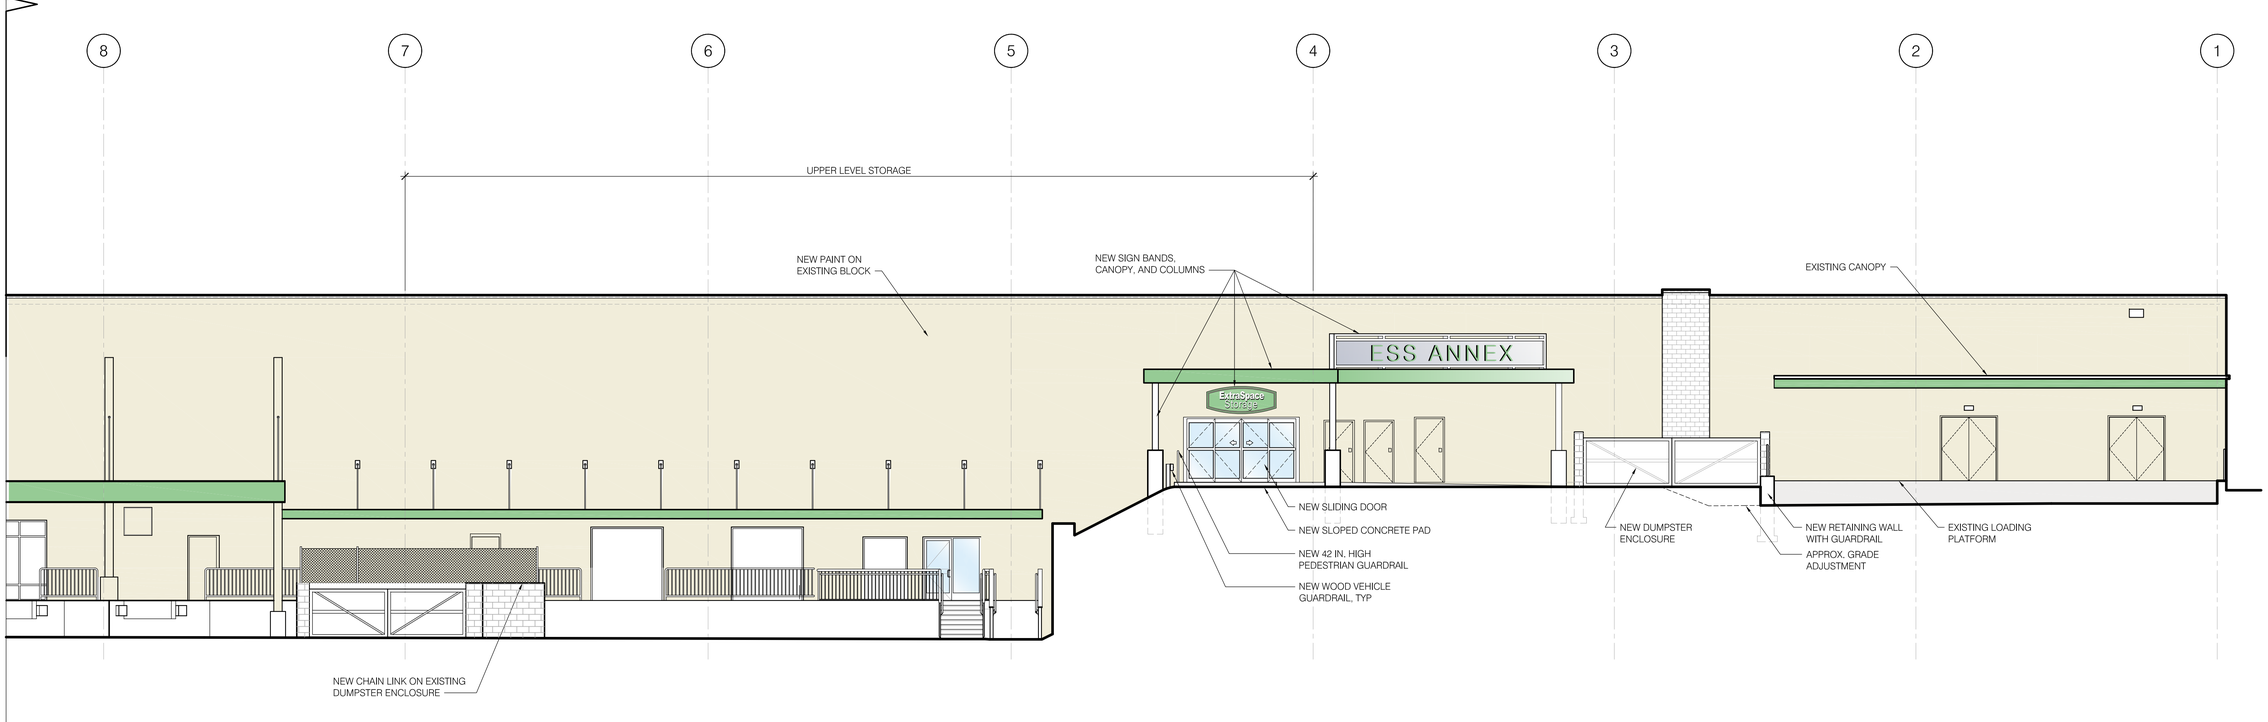

REAR ELEVATION

SCALE: 1/8" = 1'-0"

studio ARCHITECTURE

STUDIO ARCHITECTURE, DPC
297 KNOLLWOOD RD. - SUITE 209
WHITE PLAINS, NEW YORK 10607
INFO@STUDIO-ARCH.NET
914.266.8930
A NEW YORK DESIGN PROFESSIONAL SERVICE CORPORATION

URSTADT BIDDLE PROPERTIES INC.

THIS DRAWING AND THE IDEAS AND DESIGNS INCORPORATED HEREWITH IS THE PROPERTY OF STUDIO ARCHITECTURE, DPC AND MAY NOT BE COPIED OR REPRODUCED WITHOUT THEIR PERMISSION. THIS DRAWING IS INTENDED FOR THE USE SOLELY FOR THE PROJECT DESCRIBED AND SHALL NOT BE USED FOR ANY OTHER PURPOSE. IT IS A VIOLATION OF THE LAW TO ALTER THESE DRAWINGS IN ANY WAY UNLESS ACTING UNDER THE DIRECTION OF A LICENSED ARCHITECT, AND IF ALTERED THE ALTERING ARCHITECT SHALL AFFIX THEIR SEAL AND NOTATION "ALTERED BY" FOLLOWED BY THEIR SIGNATURE AND DATE OF THE ALTERATION.

PROGRESS PLOT
THIS DOCUMENT IS INTENDED FOR PLANNING PURPOSES ONLY
DATE:03/01/2021 TIME: 4:58 PM

ISSUE

2021-03-xx ISSUE FOR EXTERIOR PERMIT

STAPLES PLAZA
TENANT SPACE 2
3333 CROMPOND RD.,
YORKTOWN HEIGHTS, NY 10598

DATE:	01/26/2021
JOB NUMBER:	17015.13
SCALE:	AS NOTED
DRAWN BY:	OL

EXTERIOR ELEVATION

LAYOUT 3.9

A300

CONSTRUCTION DRAWINGS

X:\2017\17015\04 Construction Drawings\17015.13 - Space 2\2021-03-xx Issued for Exterior Permit - Active\17015.13 - A300.dwg, 3/1/2021 4:58:40 PM, Adobe PDF