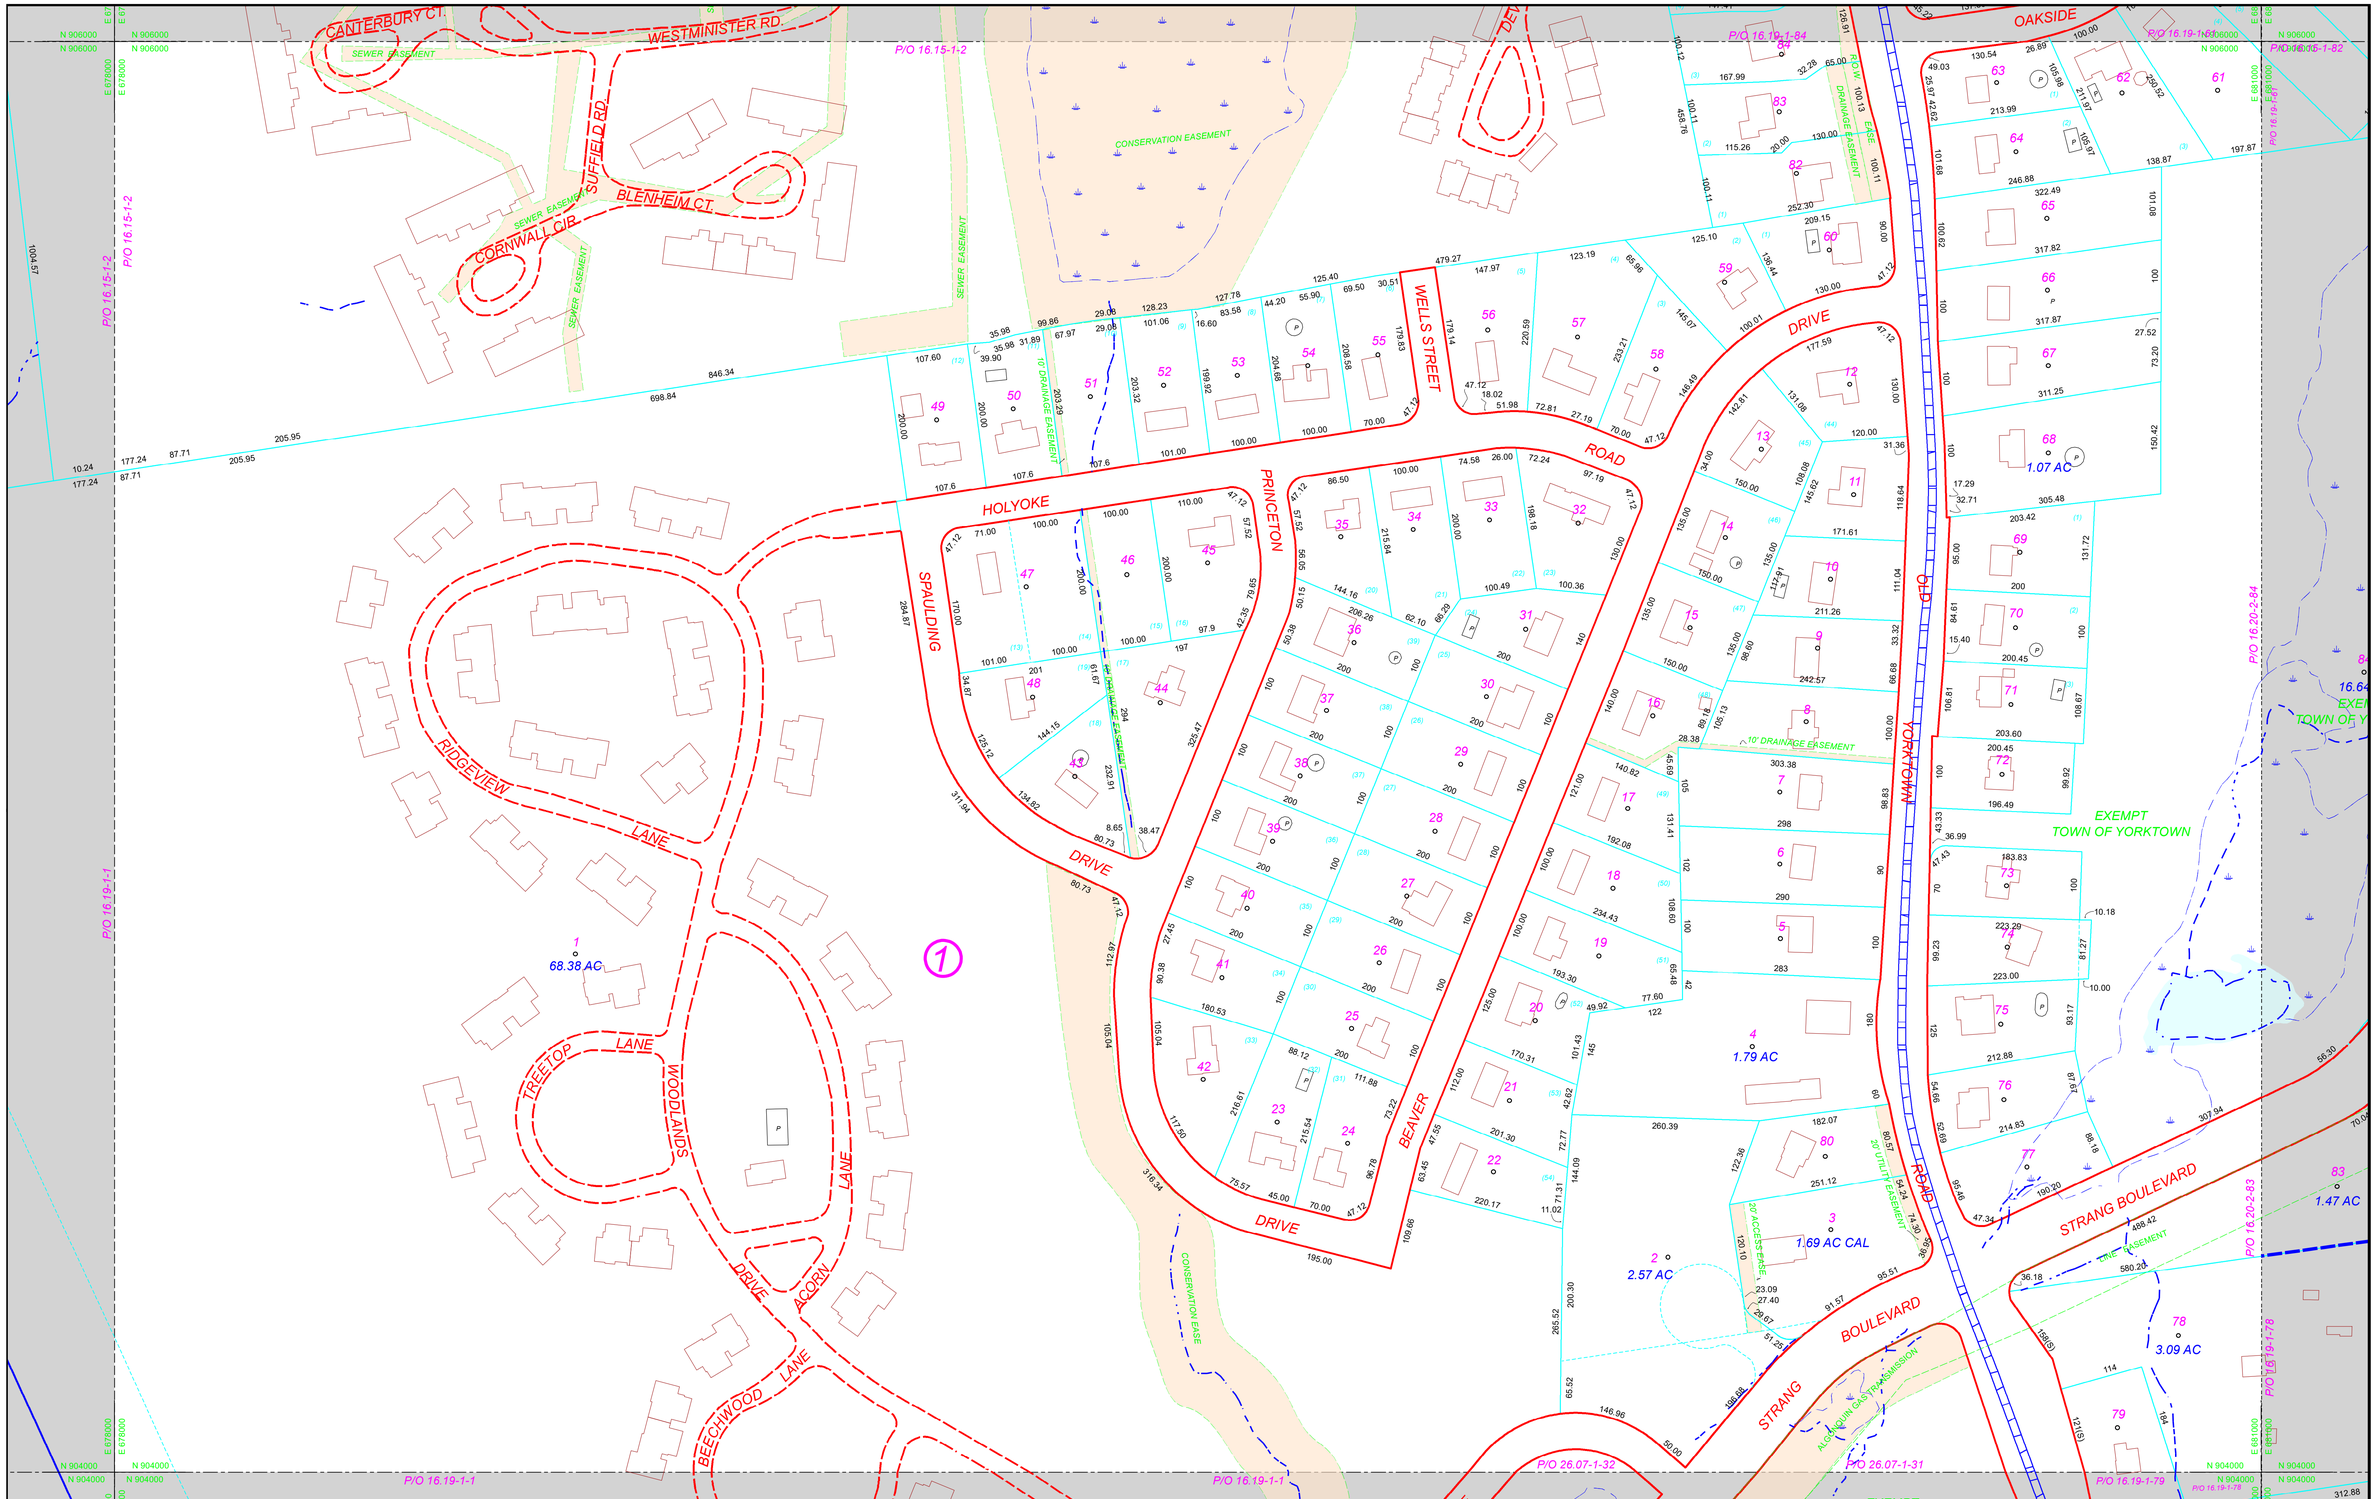

FOR ASSESSMENT PURPOSES ONLY
NOT TO BE USED FOR CONVEYANCES

PREPARED BY

LiRo GIS, Inc.
A LiRo Group Company

REVISIONS		COMMENTS
Version 3 - September 2006	Version 11 - April 2016	
Version 4 - November 2007	Version 12 - April 2017	Fire, Parks, School, Sewer & Water Districts on seperate maps
Version 5 - December 2008	Version 13 - May 2017	
Version 7 - September 2010	Version 14 - June 2017	P/O - Part of this Parcel on Adjacent Map
Version 8 - January 2012	Version 15 - December 2017	From aerial photography: "P"=Pool, Bldg. Footprints = Brown, Dams=Orange
Version 9 - July 2013	Version 16 - April 2018	
Version 10 - October 2014	Version 17 - January 2020	Dimensions: DIM = 100.00, DEED = 100(D), SCALED = 100(S)

LEGEND

RAILROAD
BLOCK NUMBER
TOWN & COUNY LINE
TOWN LINE
ORIGINAL LOT LINE
BLOCK LIMIT LINE
PROPERTY LINE
EASEMENT

SPLIT PARCELS, SAME ACCOUNT #
CONTINUOUS OWNERSHIP PARCELS
ROAD - R.O.W.
STREAM / WATER LINE
ROAD - LIMITED ACCESS
ROAD PRIVATE/MAPPED ROW
MAP (SECTION) BOUNDARY

DAM
WETLANDS SYMBOL
DEVELOPER'S LOT NUMBER
ROAD - STATE LANES
AQUEDUCTS
PARCEL AREA
VISUAL CENTROID
PARCEL NUMBER

16.14	16.15	16.16
16.18	16.19	16.20
26.06	26.07	26.08

GRID NORTH

TAX MAP

TOWN OF YORKTOWN
WESTCHESTER COUNTY, NEW YORK

MAP 16.19
SCALE 1" = 100'

0 50 100 150 200 Feet

PRINT DATE OF MAP 12/8/2020

DATE OF AERIAL PHOTOGRAPHY: SPRING, 2013 NY STATE PLANE COORDINATES EAST ZONE, NAD83, US FEET