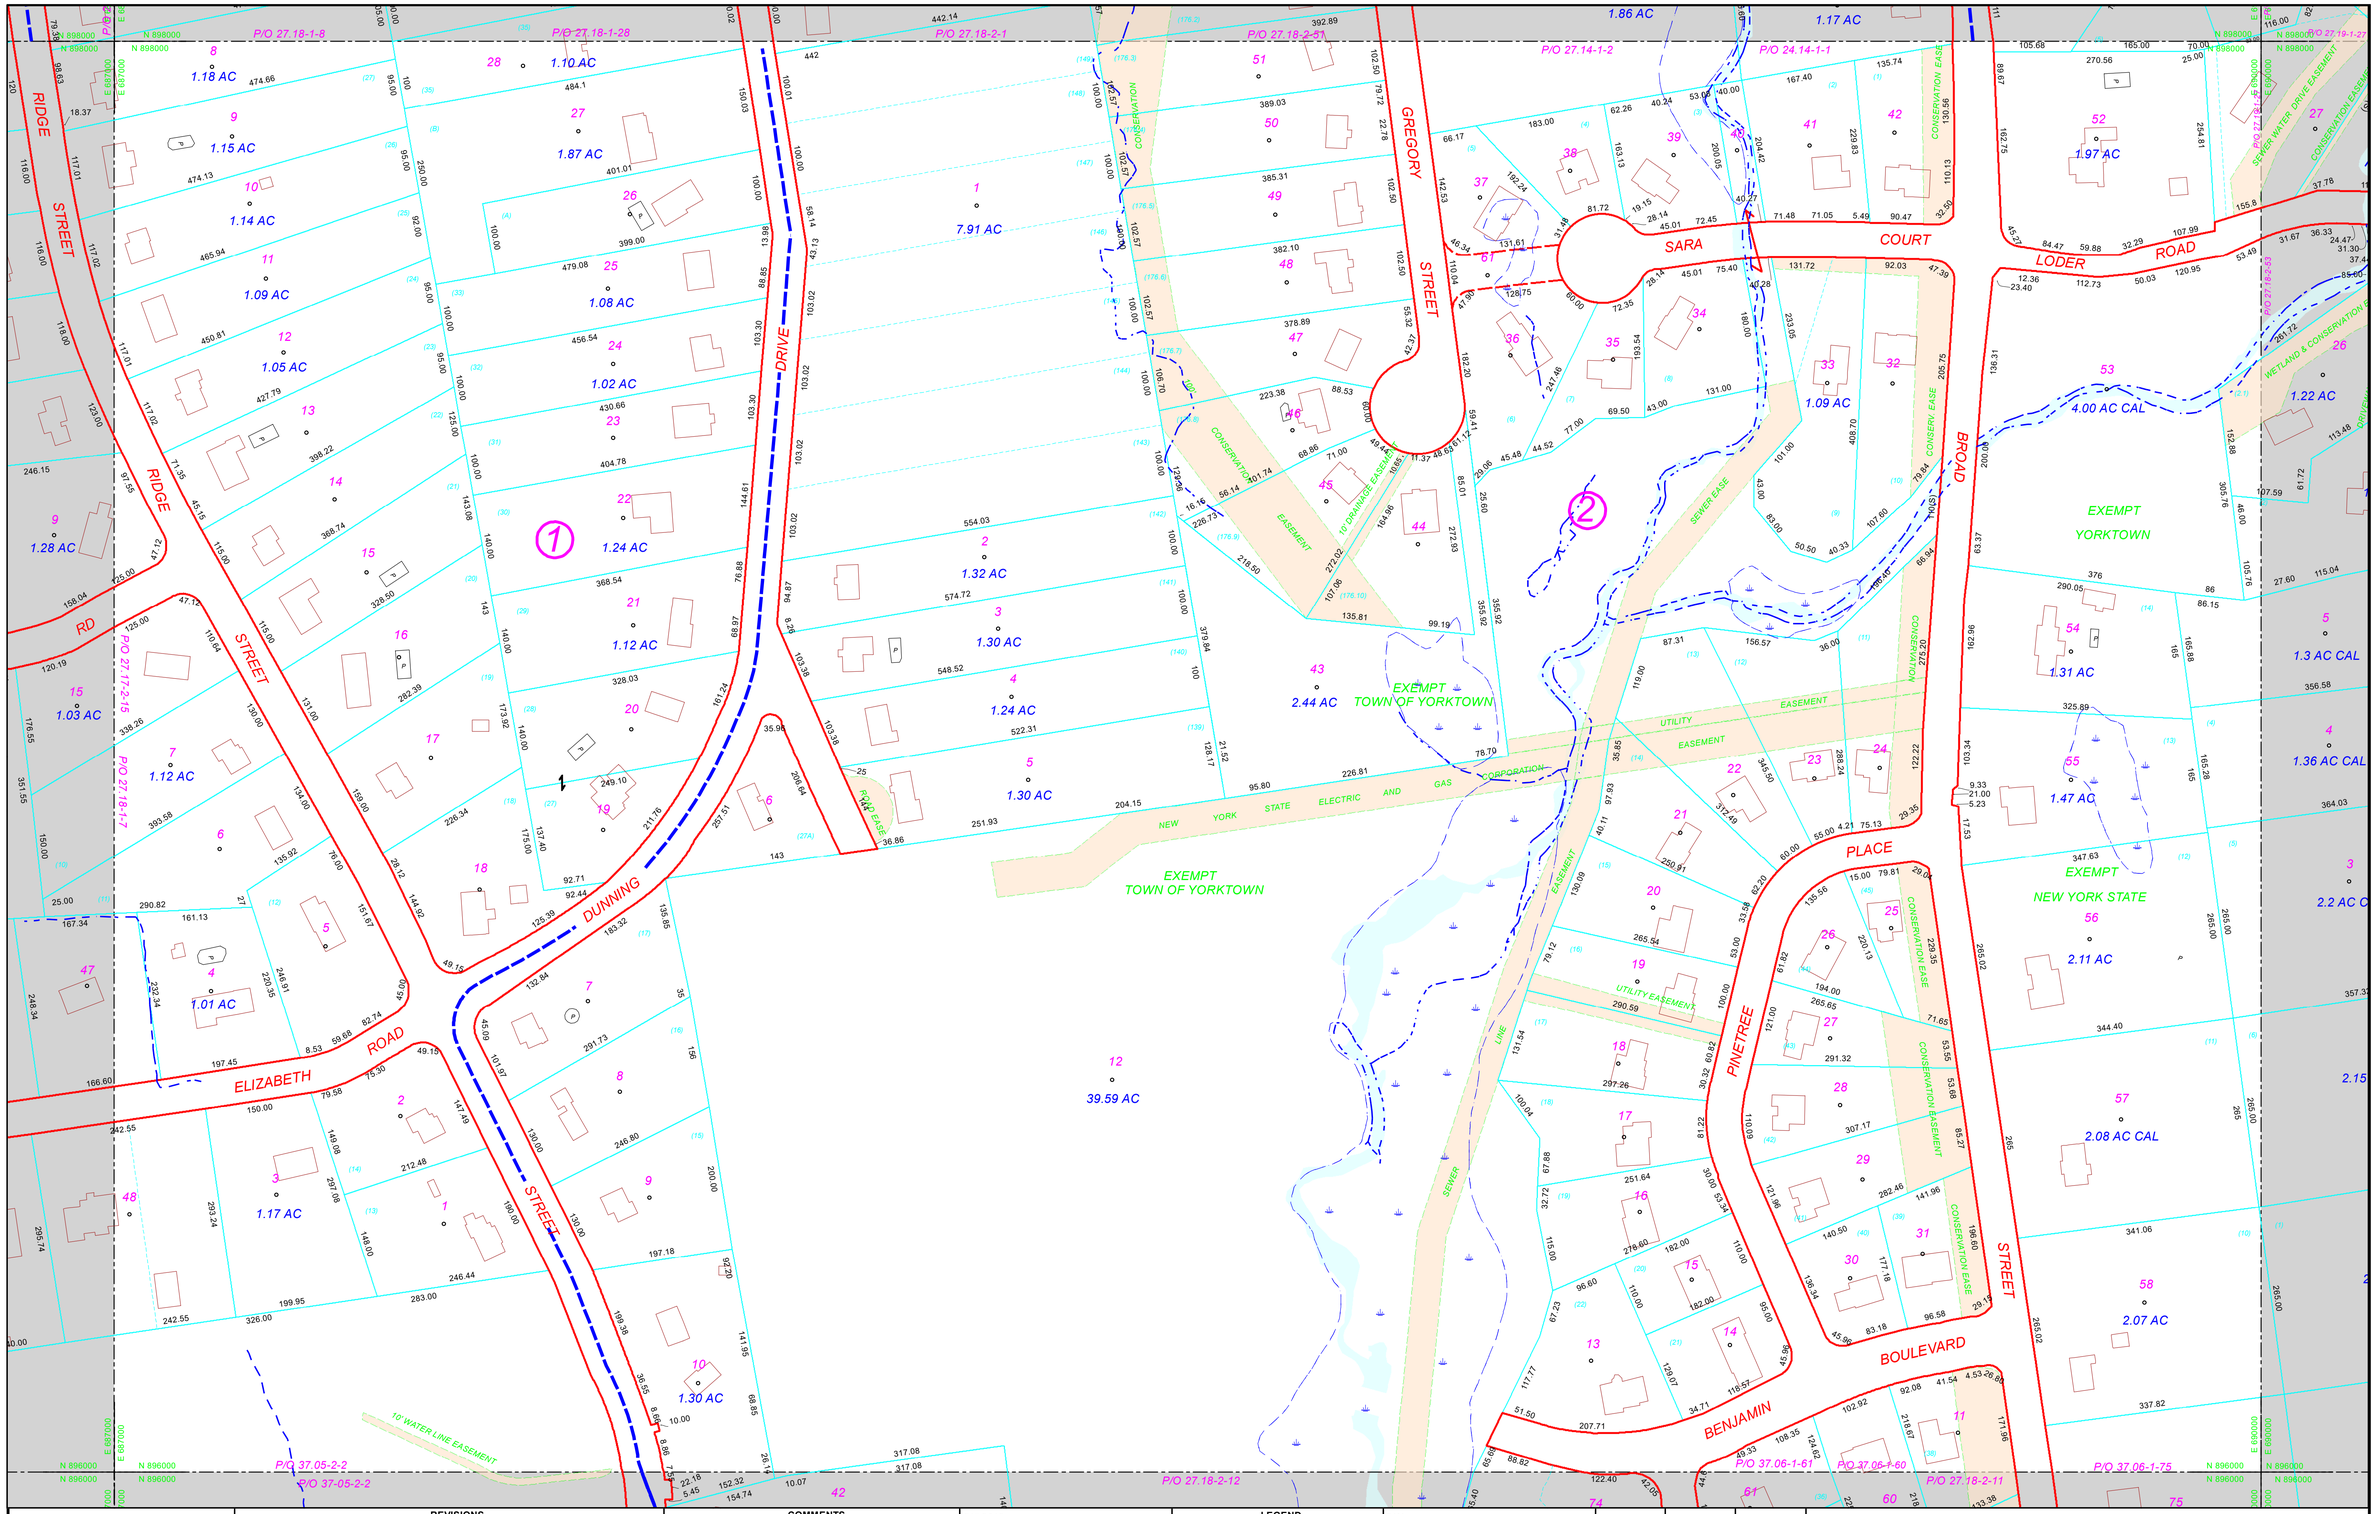

FOR ASSESSMENT PURPOSES ONLY
NOT TO BE USED FOR CONVEYANCES

PREPARED BY

LiRo GIS, Inc.
A LiRo Group Company

REVISIONS		COMMENTS
Version 3 - September 2006	Version 11 - April 2016	
Version 4 - November 2007	Version 12 - April 2017	Fire, Parks, School, Sewer & Water Districts on seperate maps
Version 5 - December 2008	Version 13 - May 2017	
Version 7 - September 2010	Version 14 - June 2017	P/O - Part of this Parcel on Adjacent Map
Version 8 - January 2012	Version 15 - December 2017	From aerial photography; "P"=Pool, Bldg. Footprints = Brown, Dams=Orange
Version 9 - July 2013	Version 16 - April 2018	
Version 10 - October 2014	Version 17 - January 2020	Dimensions: DIM = 100.00, DEED = 100(D), SCALED = 100(S)

LEGEND			
RAILROAD		DAM	
BLOCK NUMBER	(2)	WETLANDS SYMBOL	
TOWN & COUNY LINE		DEVELOPER'S LOT NUMBER	(5)
TOWN LINE		ROAD - STATE LANES	
ORIGINAL LOT LINE		AQUEDUCTS	
BLOCK LIMIT LINE		PARCEL AREA	2.34 AC
PROPERTY LINE		VISUAL CENTROID	
EASEMENT		PARCEL NUMBER	72
SPLIT PARCELS, SAME ACCOUNT #		CONTINUOUS OWNERSHIP PARCELS	
ROAD - R.O.W.		STREAM / WATER LINE	
ROAD - LIMITED ACCESS		ROAD PRIVATE/MAPPED ROW	
MAP (SECTION) BOUNDARY			

27.13	27.14	27.15
27.17	**27.18**	27.19
37.05	37.06	37.07

GRID NORTH

TAX MAP

TOWN OF YORKTOWN
WESTCHESTER COUNTY, NEW YORK

MAP 27.18
SCALE 1" = 100'

0 40 80 120 160 Feet

PRINT DATE OF MAP 3/4/2020

DATE OF AERIAL PHOTOGRAPHY: SPRING, 2013 NY STATE PLANE COORDINATES EAST ZONE, NAD83, US FEET