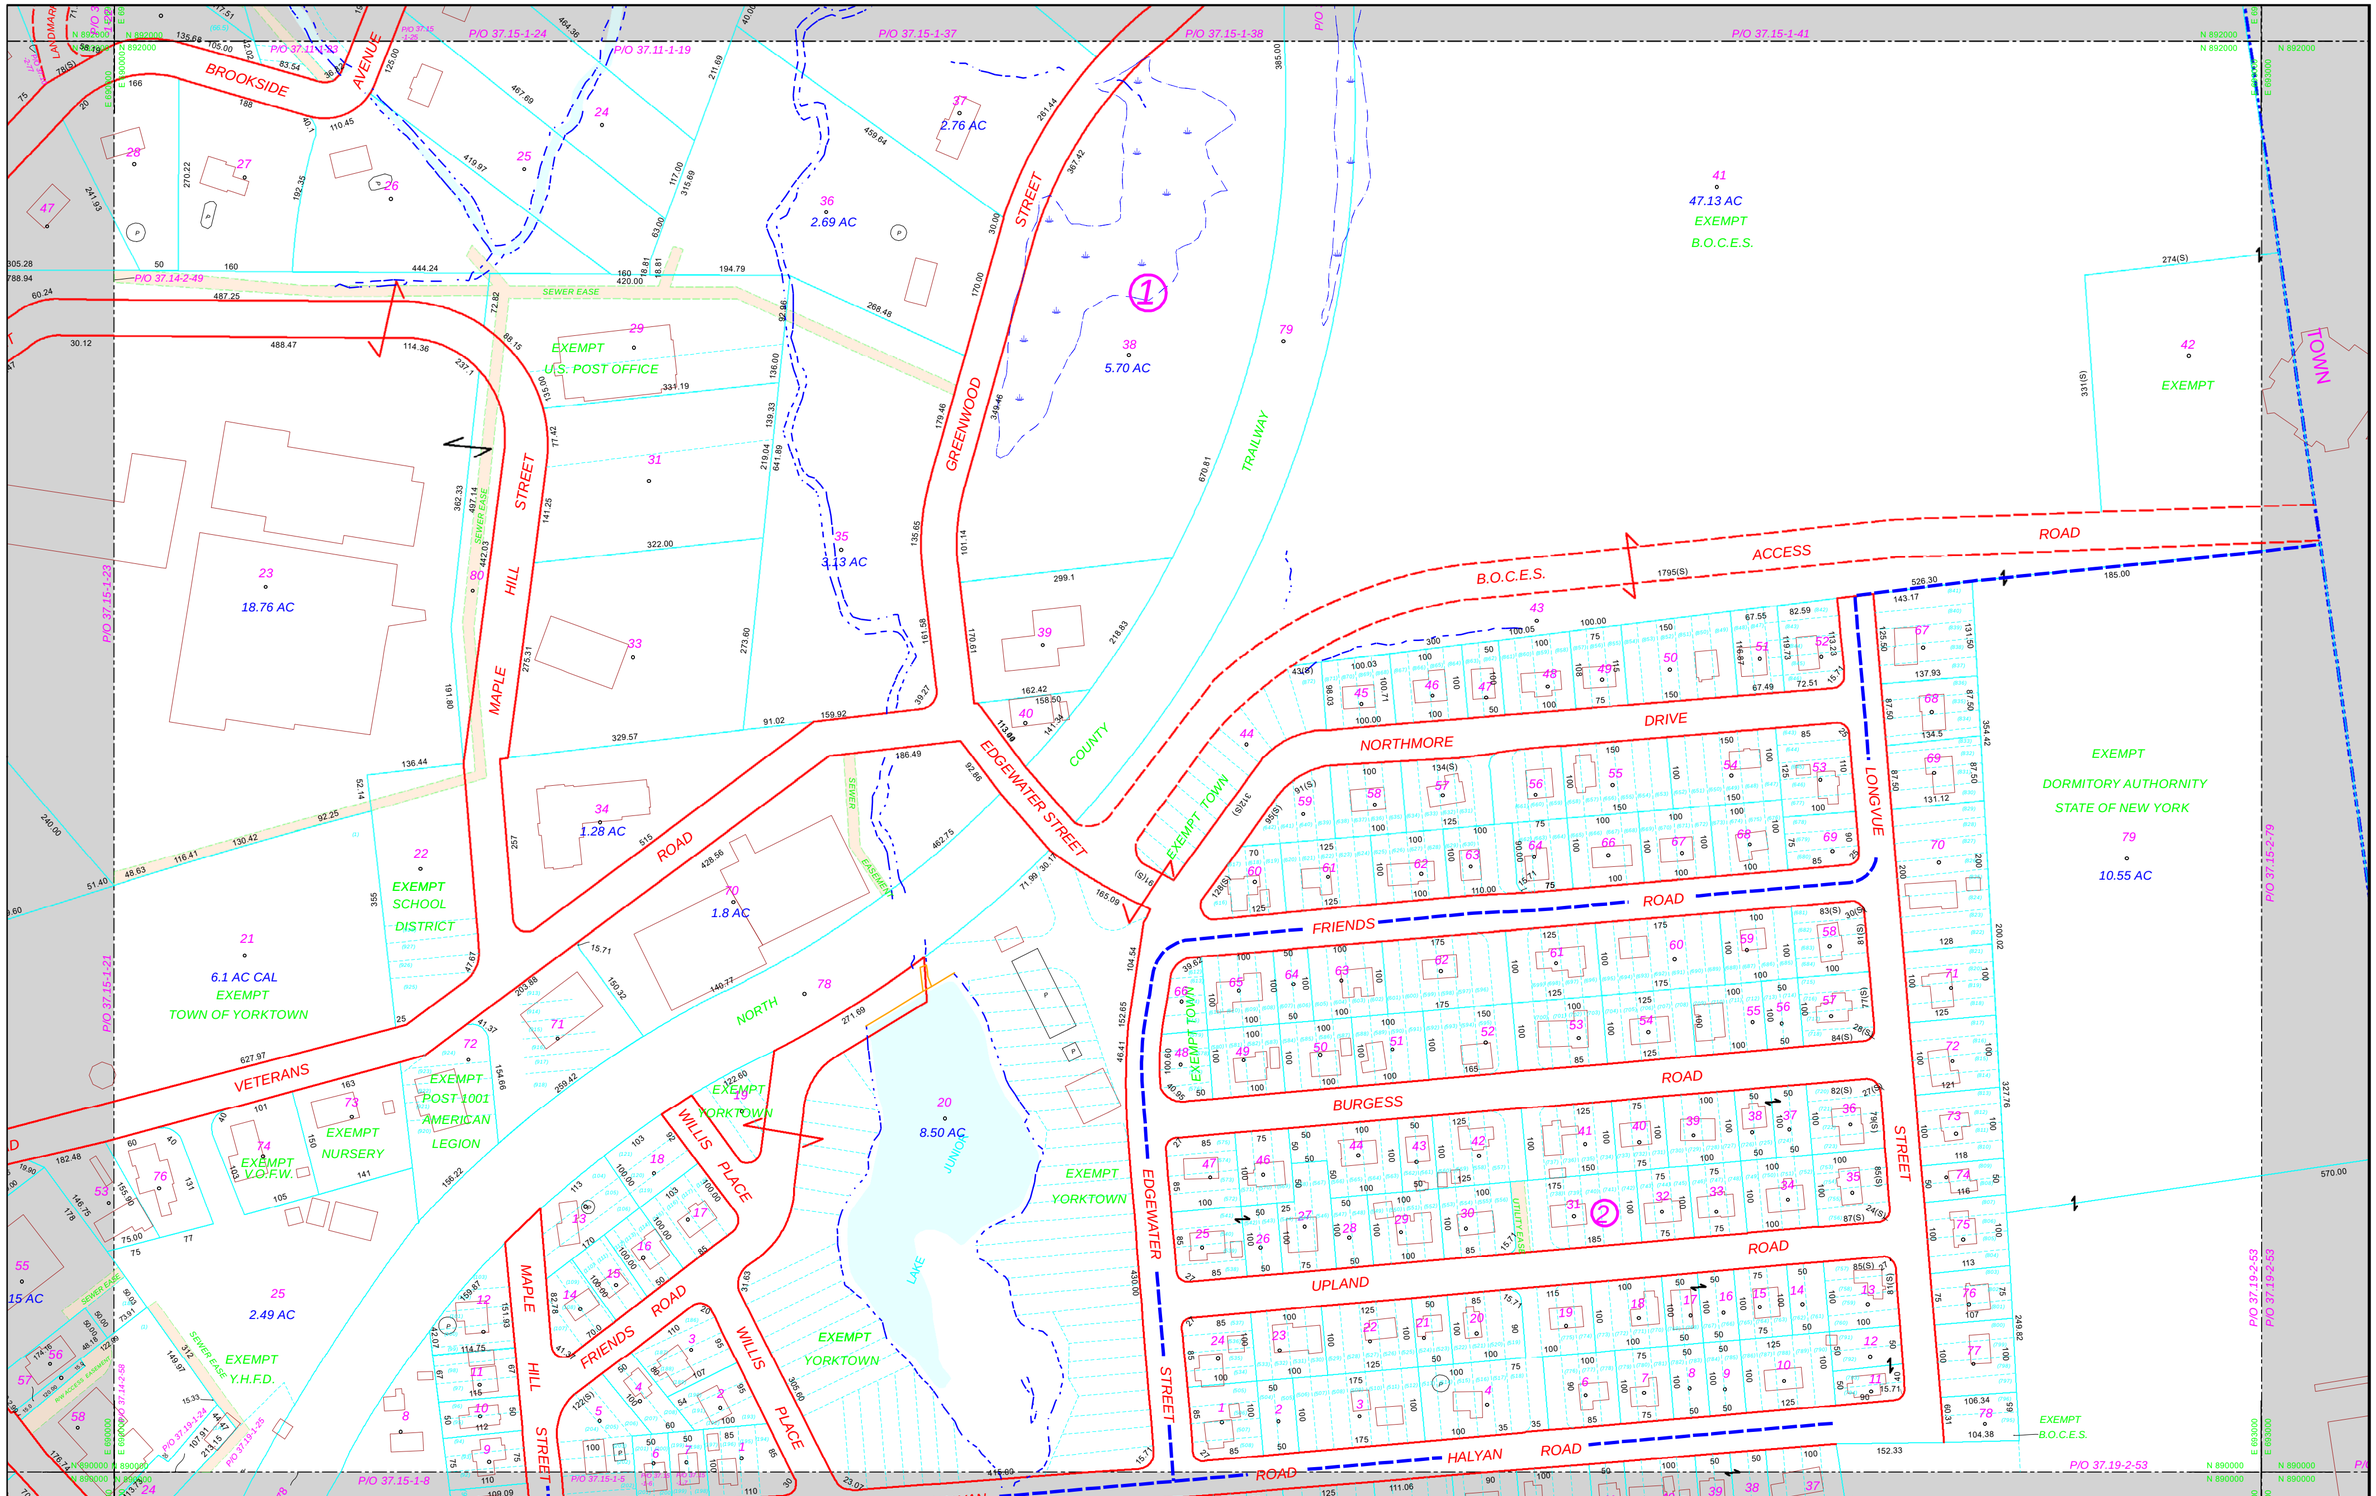

FOR ASSESSMENT PURPOSES ONLY
NOT TO BE USED FOR CONVEYANCES

PREPARED BY

LiRo GIS, Inc.
A LiRo Group Company

REVISIONS			COMMENTS
Version 4 - November 2007		Version 12 - April 2017	
Version 5 - December 2008		Version 13 - May 2017	Fire, Parks, School, Sewer & Water Districts on seperate maps
Version 7 - September 2010		Version 14 - June 2017	
Version 8 - January 2012		Version 15 - December 2017	P/O - Part of this Parcel on Adjacent Map
Version 9 - July 2013		Version 16 - April 2018	From aerial photography: "P"=Pool, Bldg. Footprints = Brown, Dams=Orange
Version 10 - October 2014		Version 17 - January 2020	
Version 11 - April 2016		Version 18 - January 2022	Dimensions: DIM = 100.00, DEED = 100(D), SCALED = 100(S)

LEGEND

RAILROAD		DAM	
BLOCK NUMBER	(2)	WETLANDS SYMBOL	
TOWN & COUNY LINE		SPLIT PARCELS, SAME ACCOUNT #	
TOWN LINE		DEVELOPER'S LOT NUMBER	(5)
ORIGINAL LOT LINE		CONTINUOUS OWNERSHIP PARCELS	
BLOCK LIMIT LINE		ROAD - R.O.W.	
PROPERTY LINE		ROAD - STATE LANES	
EASEMENT		STREAM / WATER LINE	
		AQUEDUCTS	
		ROAD - LIMITED ACCESS	
		PARCEL AREA	2.34 AC
		ROAD PRIVATE/MAPPED ROW	
		VISUAL CENTROID	
		MAP (SECTION) BOUNDARY	
		PARCEL NUMBER	72

37.10	37.11	
37.14	**37.15**	37.16
37.18	37.19	37.20

GRID NORTH

TAX MAP

TOWN OF YORKTOWN
WESTCHESTER COUNTY, NEW YORK

MAP 37.15

0 50 100 150 200 Feet

PRINT DATE OF MAP 10/24/2022

DATE OF AERIAL PHOTOGRAPHY: SPRING, 2013 NY STATE PLANE COORDINATES EAST ZONE, NAD83, US FEET