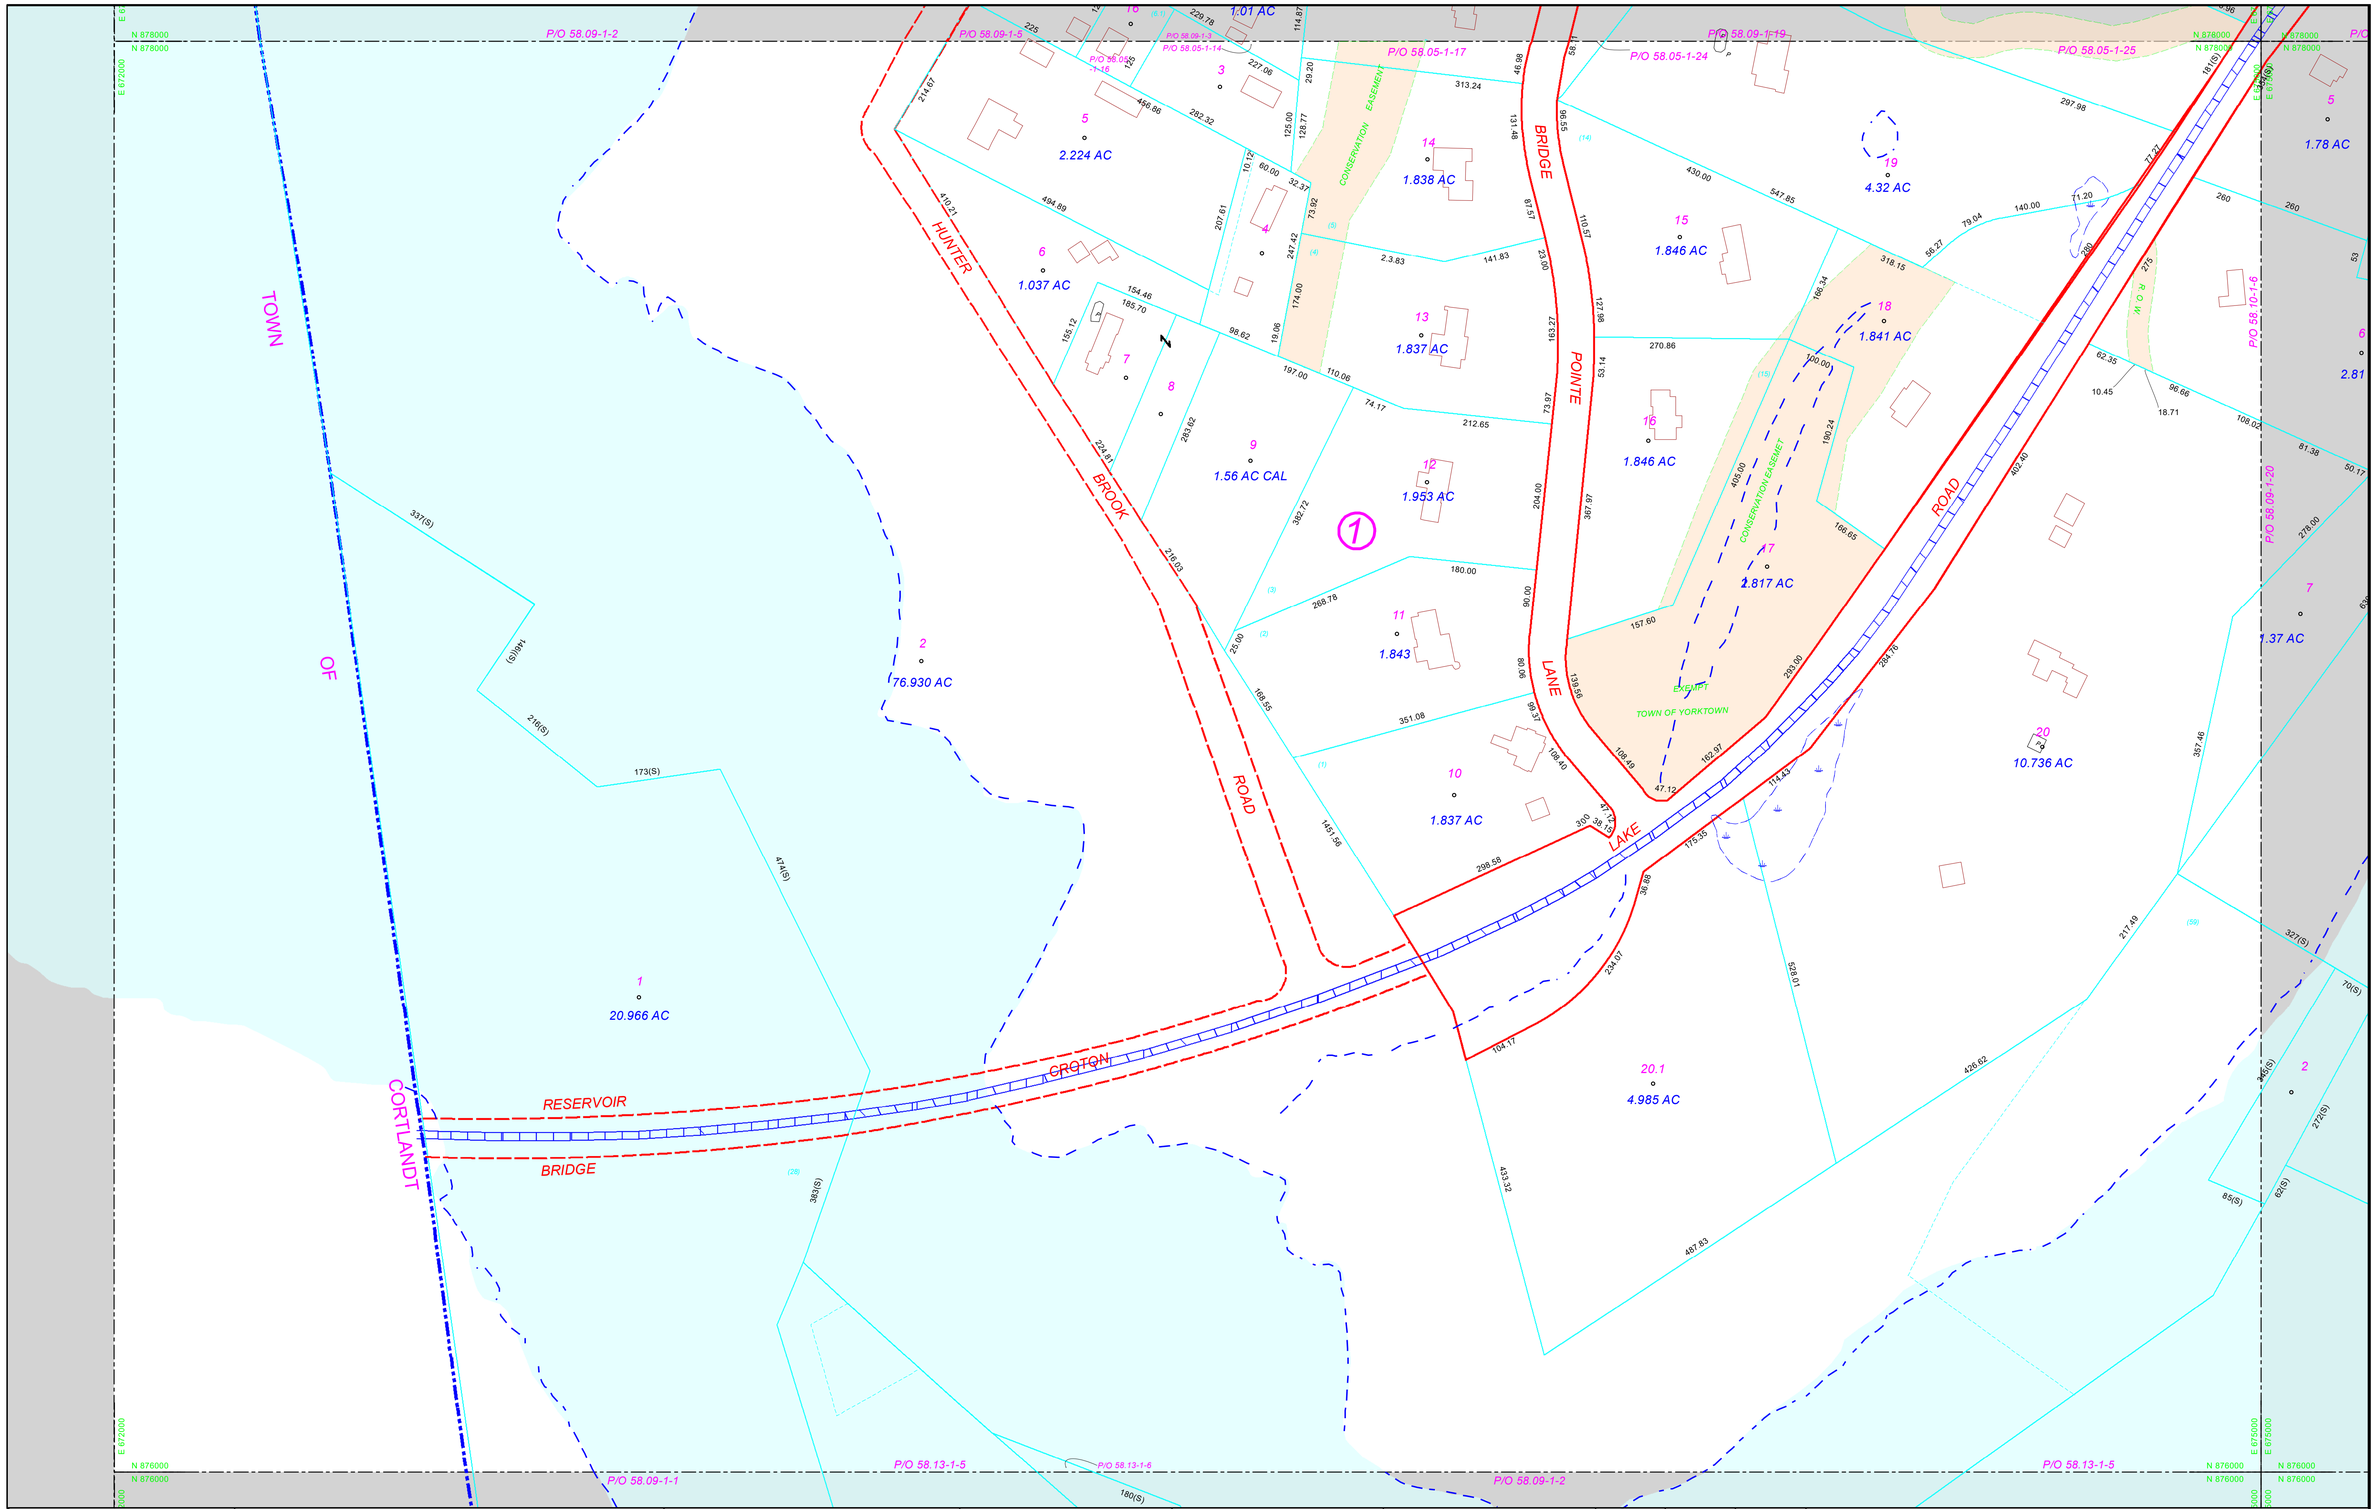

FOR ASSESSMENT PURPOSES ONLY
NOT TO BE USED FOR CONVEYANCES

PREPARED BY
LiRo GIS, Inc.
A LiRo Group Company

REVISIONS		COMMENTS
Version 3 - September 2006	Version 11 - April 2016	
Version 4 - November 2007	Version 12 - April 2017	Fire, Parks, School, Sewer & Water Districts on seperate maps
Version 5 - December 2008	Version 13 - May 2017	
Version 7 - September 2010	Version 14 - June 2017	P/O - Part of this Parcel on Adjacent Map
Version 8 - January 2012	Version 15 - December 2017	From aerial photography: "P"=Pool, Bldg. Footprints = Brown, Dams=Orange
Version 9 - July 2013	Version 16 - April 2018	
Version 10 - October 2014	Version 17 - January 2020	Dimensions: DIM = 100.00, DEED = 100(D), SCALED = 100(S)

LEGEND			
RAILROAD		SPLIT PARCELS, SAME ACCOUNT #	
BLOCK NUMBER	2	CONTINUOUS OWNERSHIP PARCELS	
TOWN & COUNY LINE		ROAD - R.O.W.	
TOWN LINE		STREAM / WATER LINE	
ORIGINAL LOT LINE		ROAD - LIMITED ACCESS	
BLOCK LIMIT LINE		ROAD PRIVATE/MAPPED ROW	
PROPERTY LINE		MAP (SECTION) BOUNDARY	
EASEMENT			

LEGEND	
DAM	
WETLANDS SYMBOL	
DEVELOPER'S LOT NUMBER	(5)
ROAD - STATE LANES	
AQUEDUCTS	
PARCEL AREA	2.34 AC
VISUAL CENTROID	
PARCEL NUMBER	72

58.05	58.06
58.09	58.10
58.13	58.14

GRID NORTH

TAX MAP

TOWN OF YORKTOWN
WESTCHESTER COUNTY, NEW YORK

MAP 58.09
SCALE 1" = 100'

0 40 80 120 160 Feet

PRINT DATE OF MAP 1/30/2020

DATE OF AERIAL PHOTOGRAPHY: SPRING, 2013 NY STATE PLANE COORDINATES EAST ZONE, NAD83, US FEET